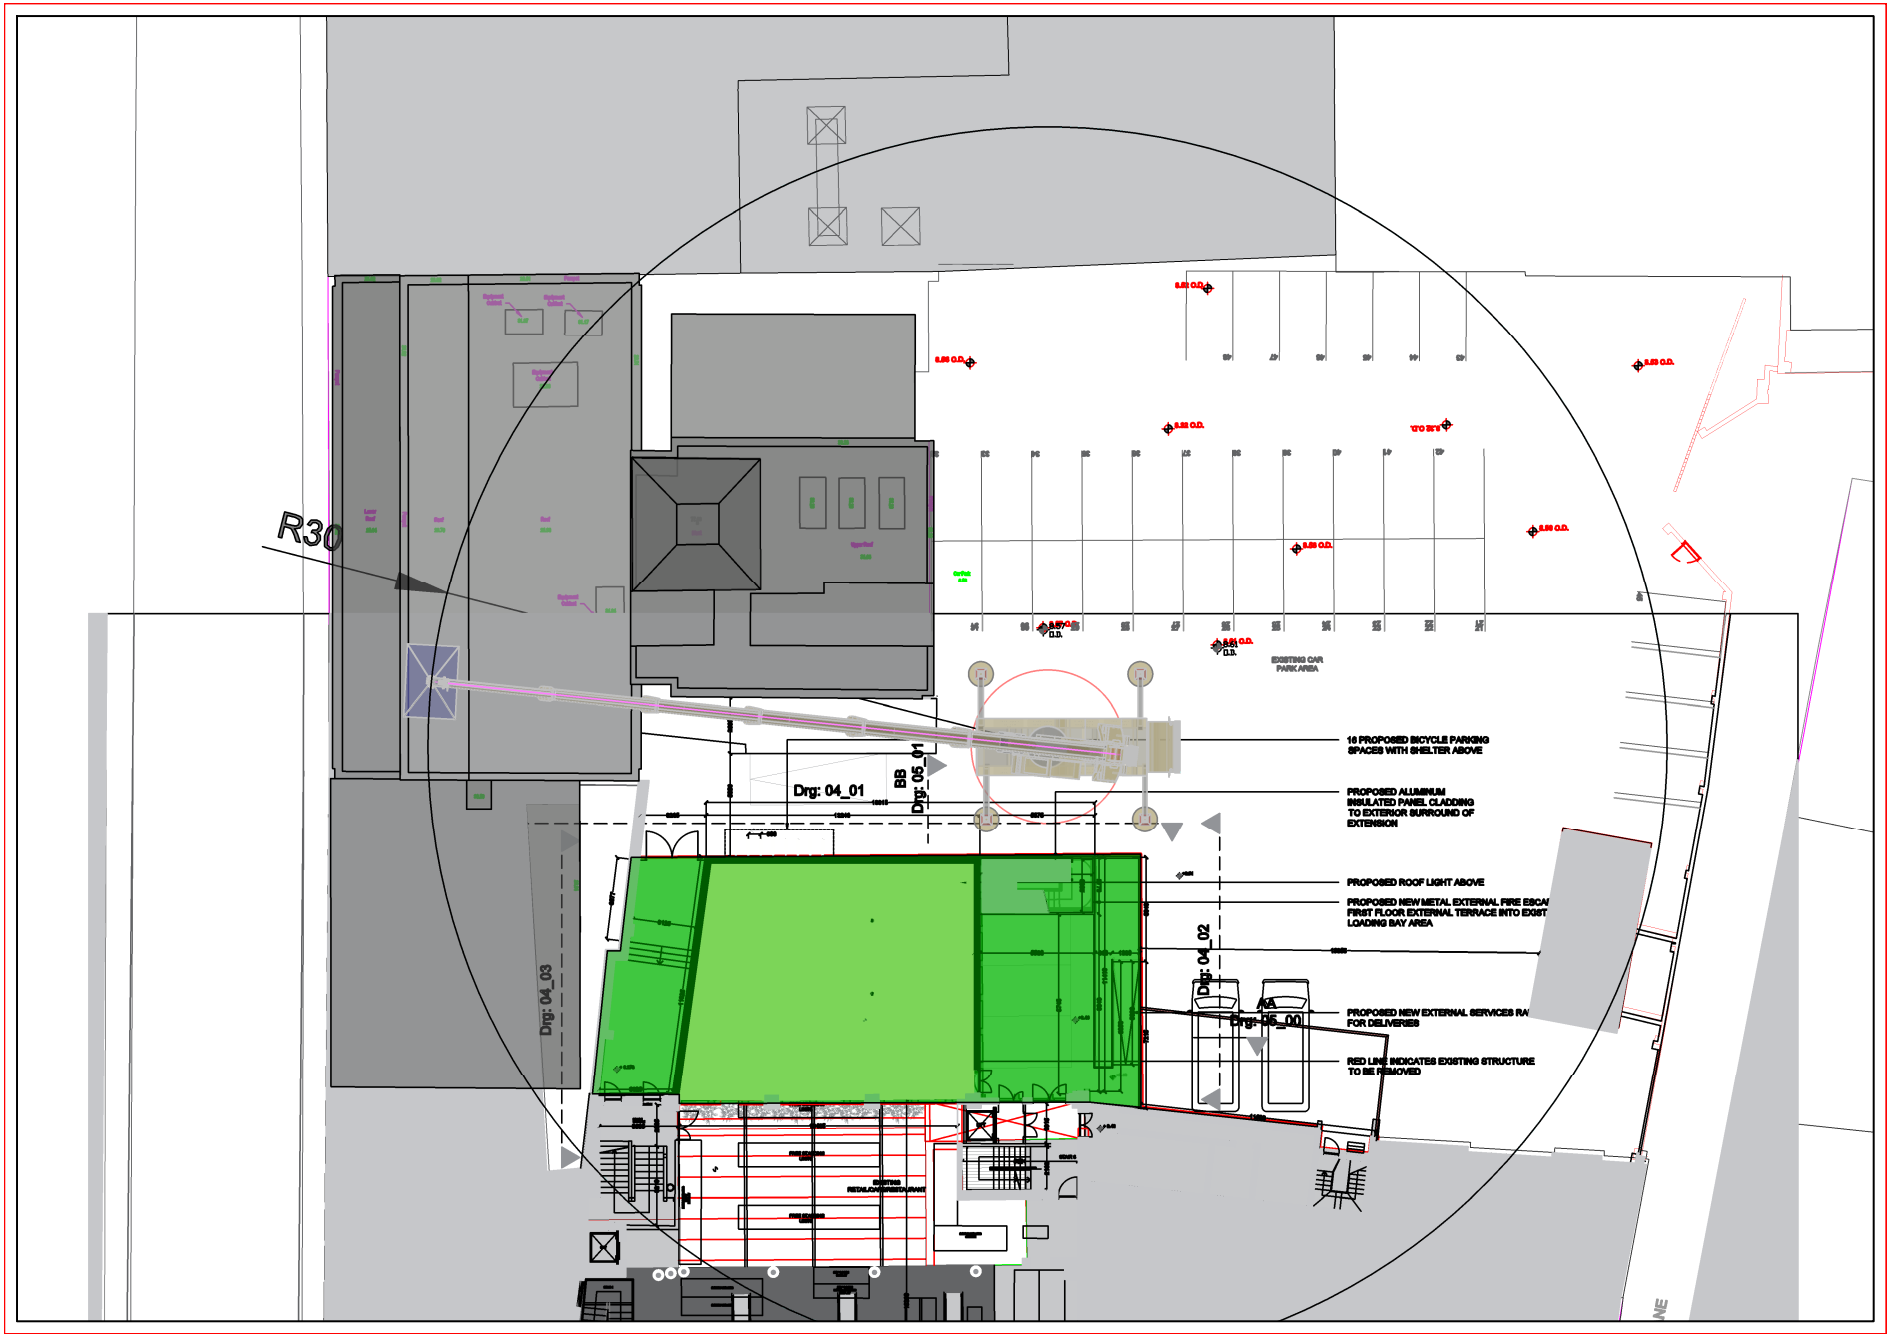
R30
Drg: 04_01
BB
Drg: 05_01
Drg: 04_03
Drg: 04_02
AA
Drg: 05_00
EXISTING CAR PARK AREA
16 PROPOSED BICYCLE PARKING SPACES WITH SHELTER ABOVE
PROPOSED ALUMINUM INSULATED PANEL CLADDING TO EXTERIOR SURROUND OF EXTENSION
PROPOSED ROOF LIGHT ABOVE
PROPOSED NEW METAL EXTERNAL FIRE ESCA
FIRST FLOOR EXTERNAL TERRACE INTO EXIST
LOADING BAY AREA
PROPOSED NEW EXTERNAL SERVICES RA
FOR DELIVERIES
RED LINE INDICATES EXISTING STRUCTURE
TO BE REMOVED